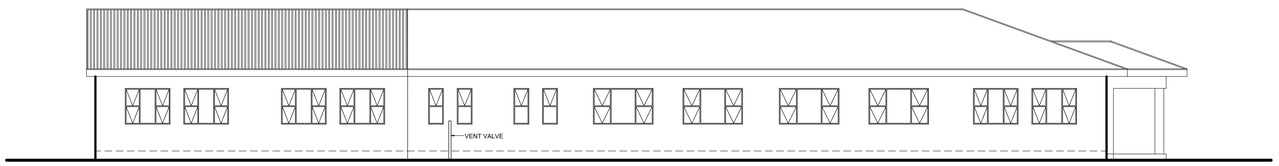

1/2 SOUTH ELEVATION

SCALE 1:100

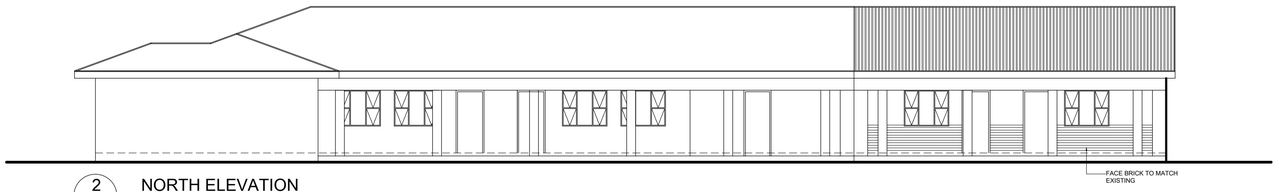

2/2 NORTH ELEVATION

SCALE 1:100

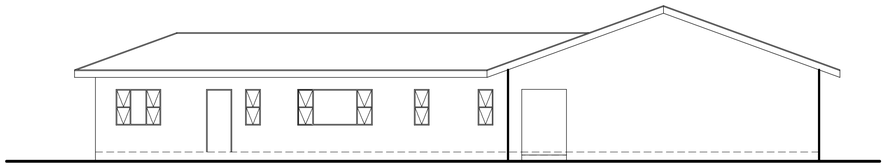

3/2 WEST ELEVATION

SCALE 1:100

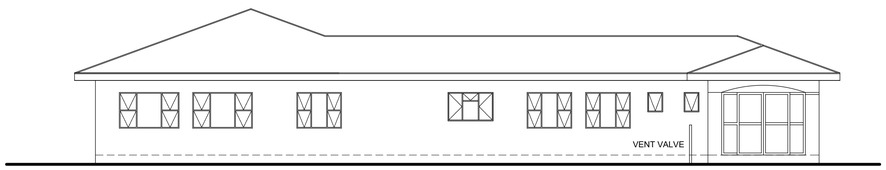

4/2 EAST ELEVATION

SCALE 1:100

NOTES

THIS IS AN AUTOCAD GENERATED DRAWING ALL DIMENSIONS AND LEVELS TO BE CHECKED AND VERIFIED ON SITE BY THE CONTRACTORS, PRIOR TO COMMENCING

ANY WORKS. FIGURED DIMENSIONS ARE TO TAKE PREFERENCE TO SCALING. ALL DISCREPANCIES ON DRAWINGS OR INTENDED VARIATIONS FROM DRAWINGS ARE TO BE CLEARED WITH ARCHITECTS BEFORE PUTTING ANY WORK IN HAND.

REVISIONS

REV. No.	DATE	DESCRIPTION	

CLIENT

GAYA CONSULTANCY (PTY) LTD

P. O . BOX 40855
GABORONE

ARCHITECT

P O BOX 40855
GABORONE
BOTSWANA

K P NAROLA

TELEPHONE 3922663
FAX 3163532

Scale	Drawn
1/100	OGR
Date	**Checked**
OCT 2009	BK

PROJECT

PROPOSED NEW CLASS ROOM ON PLOT NO. 9803 EXT, 28 GABORONE.

DRAWING

ELEVATIONS

DRAWING NUMBER	REVISION
GAB 392 WD-02	